


OWNER: EL MONTE UNION HIGH SCHOOL DISTRICT

**PROJECT NAME: EL MONTE HIGH SCHOOL
BLEACHERS**

CLIENT ADDRESS: 3048 TYLER AVENUE, EL MONTE, CA, 91731

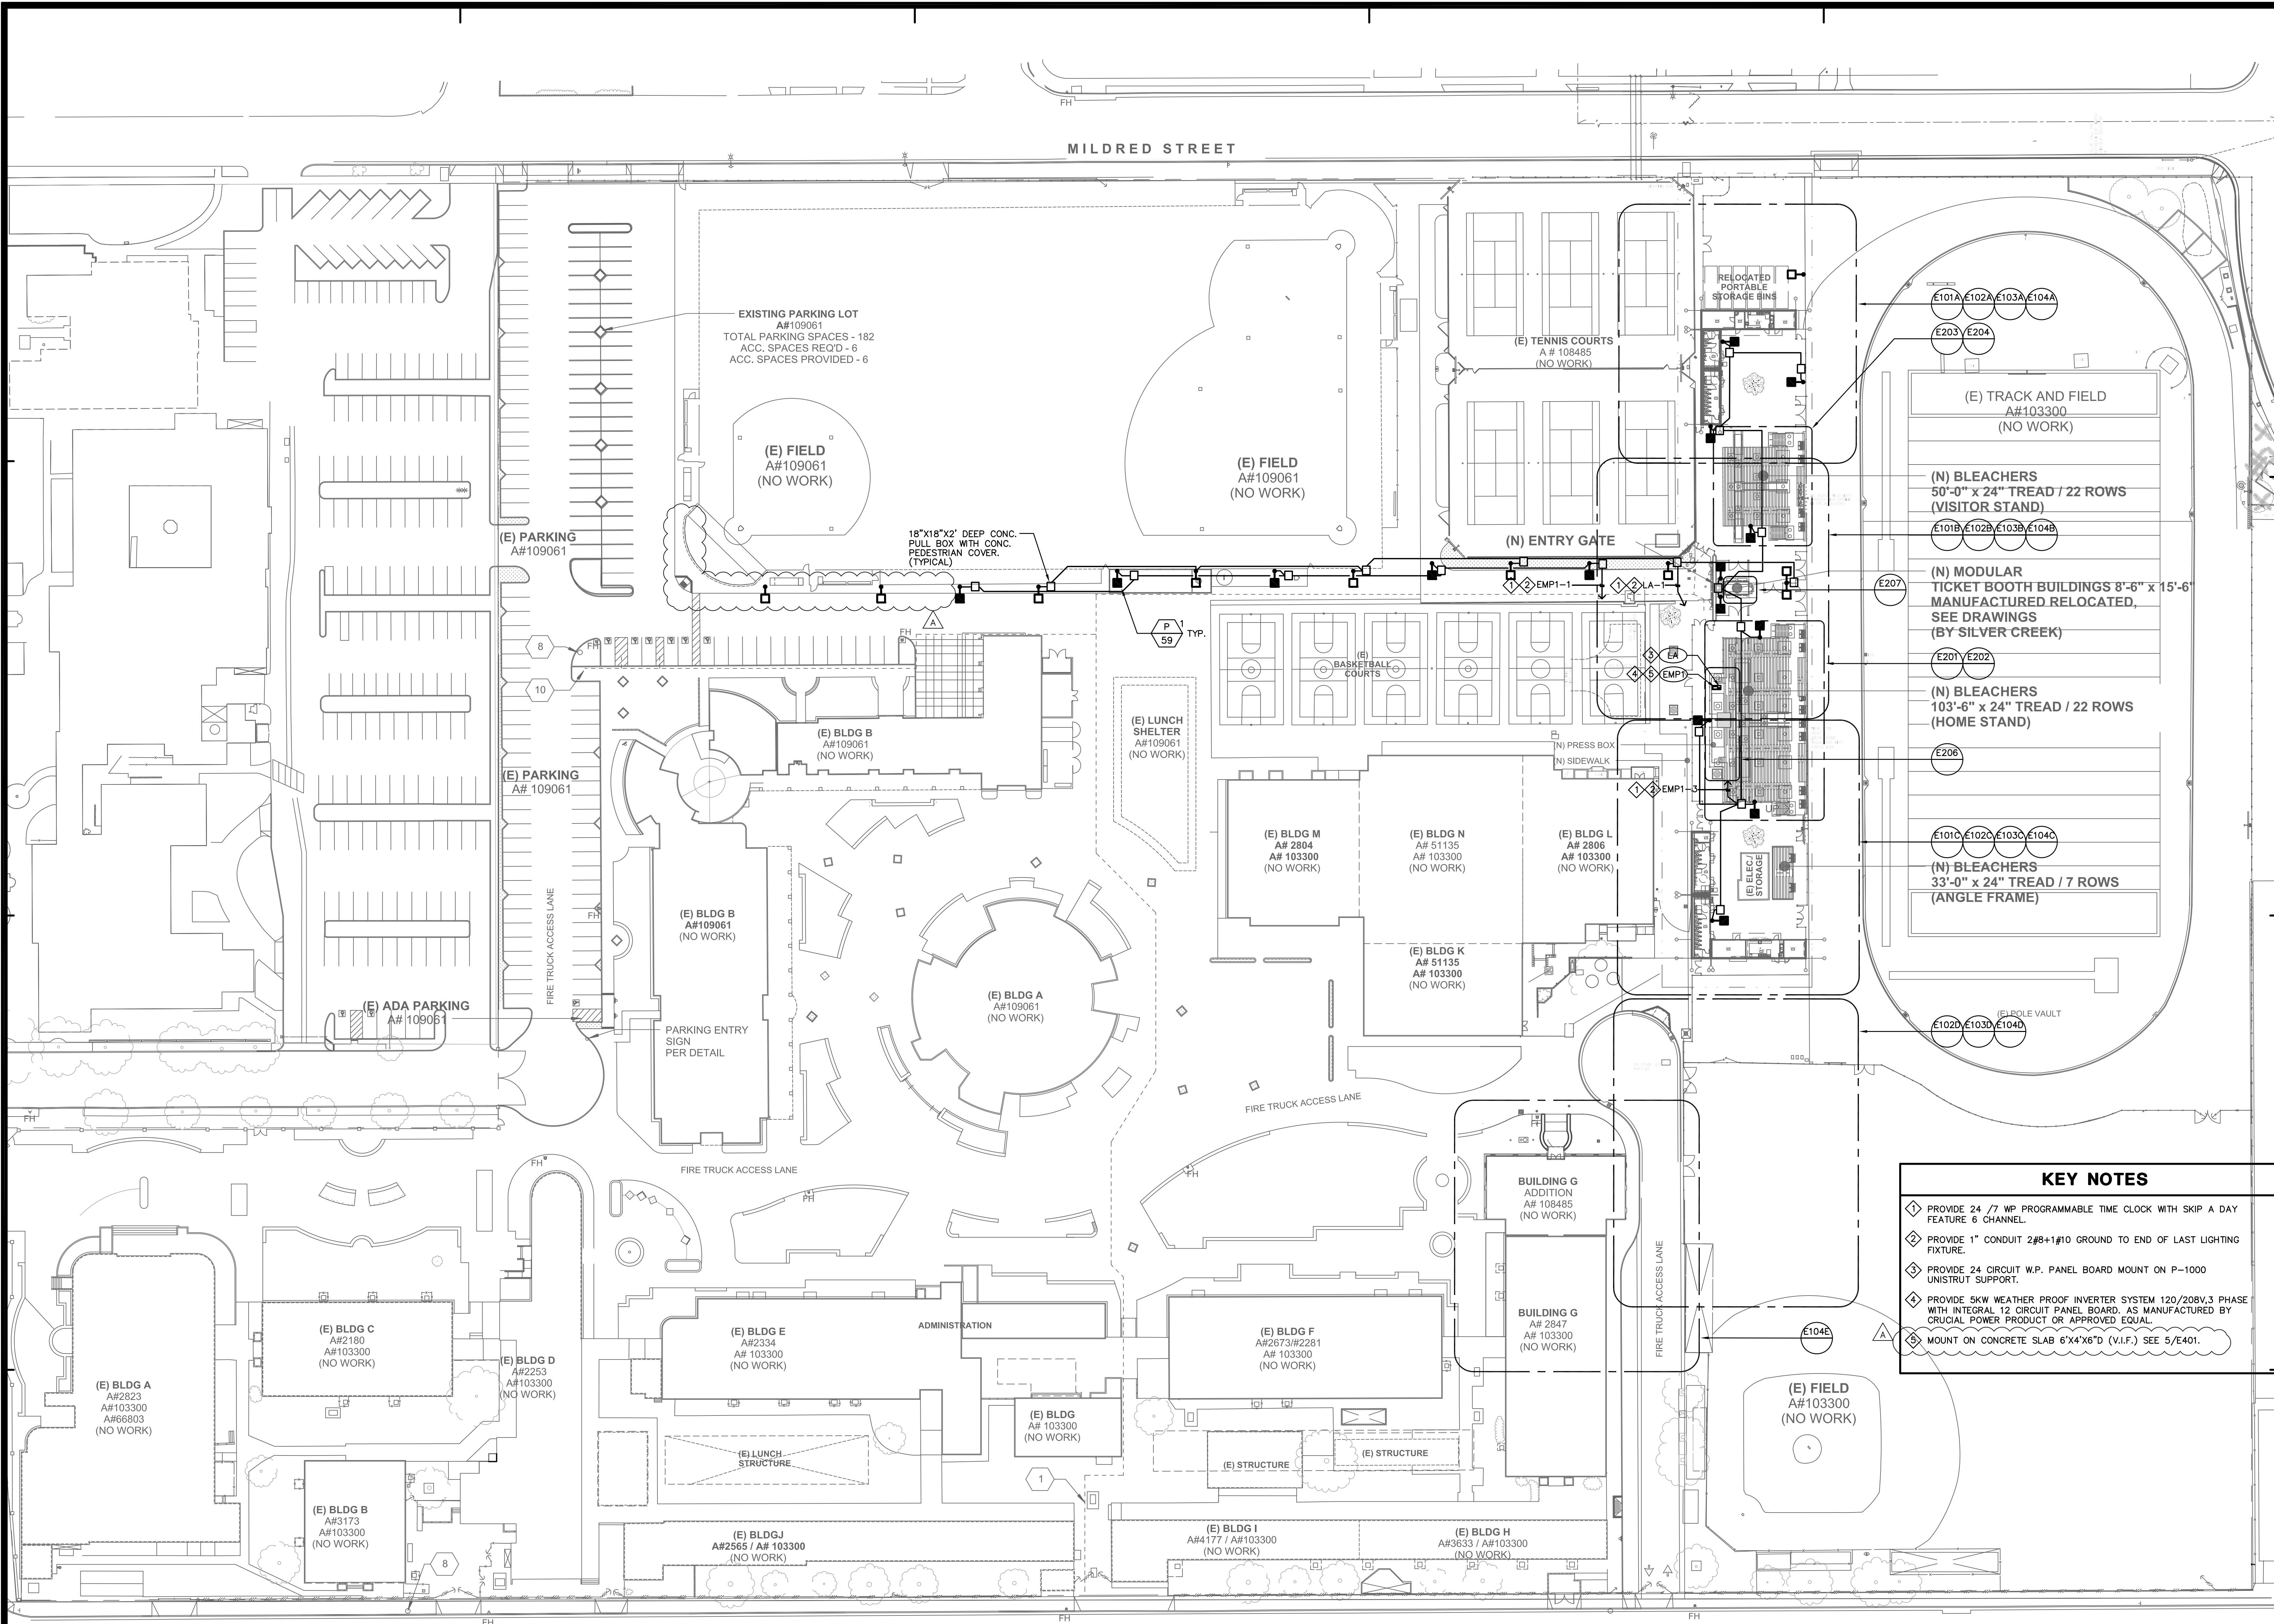

CAMPUS LIGHTING AND POWER SITE PLAN



ARCHITECTS

T 949.809.3380 WWW.SVA-ARCHITECTS.COM

THIS DOCUMENT CONTAINS INFORMATION PROPRIETARY TO SVA ARCHITECTS INC. AND IS FURNISHED IN CONFIDENCE FOR THE LIMITED PURPOSE OF EVALUATION, BIDDING OR REVIEW. THIS DOCUMENT OR ITS CONTENTS MAY NOT BE USED FOR ANY OTHER PURPOSE AND MAY NOT BE REPRODUCED OR

CAMPUS LIGHTING AND POWER SITE PLAN

SCALE:
1"=**40'-0"**